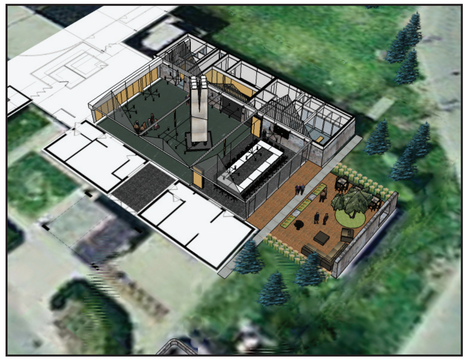

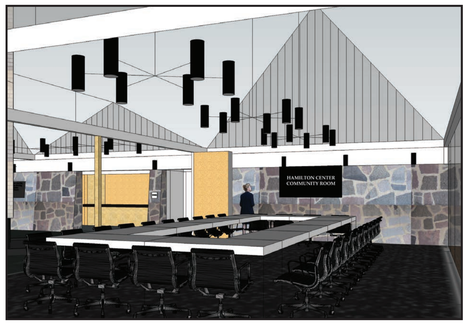

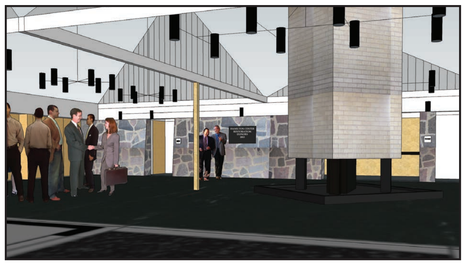

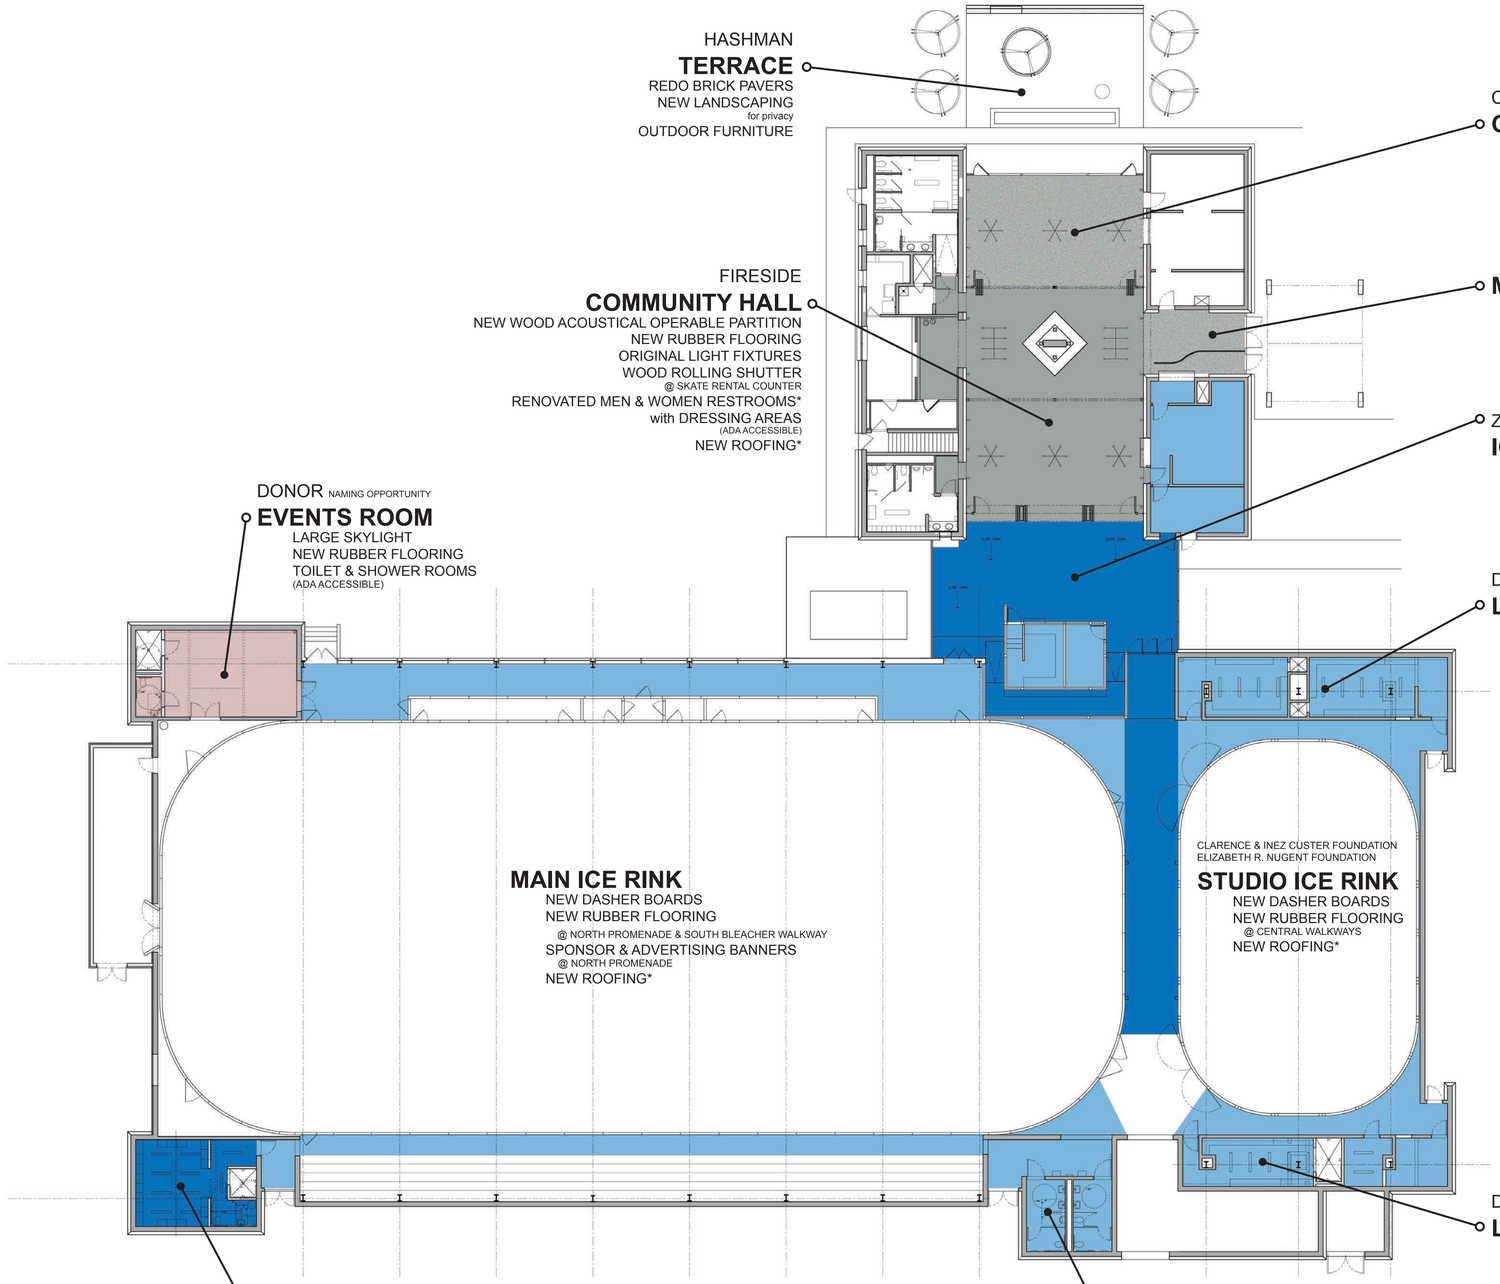

HASHMAN
TERRACE
REDO BRICK PAVERS
NEW LANDSCAPING
for privacy
OUTDOOR FURNITURE

CLEMENTINE MILLER TANGEMAN
COMMUNITY ROOM
NEW WOOD ACOUSTICAL OPERABLE PARTITION
NEW MEETING ROOM TABLES & CHAIRS
PRESENTATION EQUIPMENT
ORIGINAL LIGHT FIXTURES | CARPET
NEW EXTERIOR DOORS & SLIDING DOORS*

FIRESIDE
COMMUNITY HALL
NEW WOOD ACOUSTICAL OPERABLE PARTITION
NEW RUBBER FLOORING
ORIGINAL LIGHT FIXTURES
WOOD ROLLING SHUTTER
@ SKATE RENTAL COUNTER
RENOVATED MEN & WOMEN RESTROOMS*
with DRESSING AREAS
(ADA ACCESSIBLE)
NEW ROOFING*

MAIN ENTRY
CARPET
NEW DOOR TO STAFF OFFICES
WOOD ROLLING SHUTTER @ TICKET COUNTER

ZAHARAKOS
ICE ARENA LOBBY
SIDE ENTRY
NEW RUBBER FLOORING
RELOCATED PRO SHOP
NEW FINISHES

DONOR NAMING OPPORTUNITY
EVENTS ROOM
LARGE SKYLIGHT
NEW RUBBER FLOORING
TOILET & SHOWER ROOMS
(ADA ACCESSIBLE)

DONOR NAMING OPPORTUNITY
LOCKER ROOMS 1 & 2
NEW RUBBER FLOORING
EXPANDED LOCKER ROOM #2

MAIN ICE RINK
NEW DASHER BOARDS
NEW RUBBER FLOORING
@ NORTH PROMENADE & SOUTH BLEACHER WALKWAY
SPONSOR & ADVERTISING BANNERS
@ NORTH PROMENADE
NEW ROOFING*

CLARENCE & INEZ CUSTER FOUNDATION
ELIZABETH R. NUGENT FOUNDATION
STUDIO ICE RINK
NEW DASHER BOARDS
NEW RUBBER FLOORING
@ CENTRAL WALKWAYS
NEW ROOFING*

DONOR NAMING OPPORTUNITY
LOCKER ROOM 3
NEW RUBBER FLOORING
EXPANDED LOCKER ROOM #3
NEW GANG SHOWERS (ADA ACCESSIBLE)
RELOCATED COACH'S OFFICE
EXPANDED STORAGE ROOM

ICEMEN
LOCKER ROOM 4
NEW RUBBER FLOORING
NEW TOILET ROOM & GANG SHOWER
(ADA ACCESSIBLE)

ICE ARENA RESTROOMS
ADA accessible
NEW PLUMBING FIXTURES
STAINLESS STEEL TOILET PARTITIONS
& TOILET ACCESSORIES
NEW RUBBER FLOORING

NORTH

0' 5' 10' 20'

* *indicates* PUBLIC FUNDS

COLORED AREAS *indicate*
NEW RUBBER FLOORING OR CARPET

columbus indiana
unexpected. unforgettable.

The Columbus Park Foundation

*atelier*RISTING ARCHITECT
TAYLOR BROS. CONSTRUCTION MANAGER
FRIENDS OF HAMILTON CENTER

HAMILTON CENTER
COMMUNITY CENTER & ICE ARENA *restoration & improvements*

19 FEBRUARY 2014